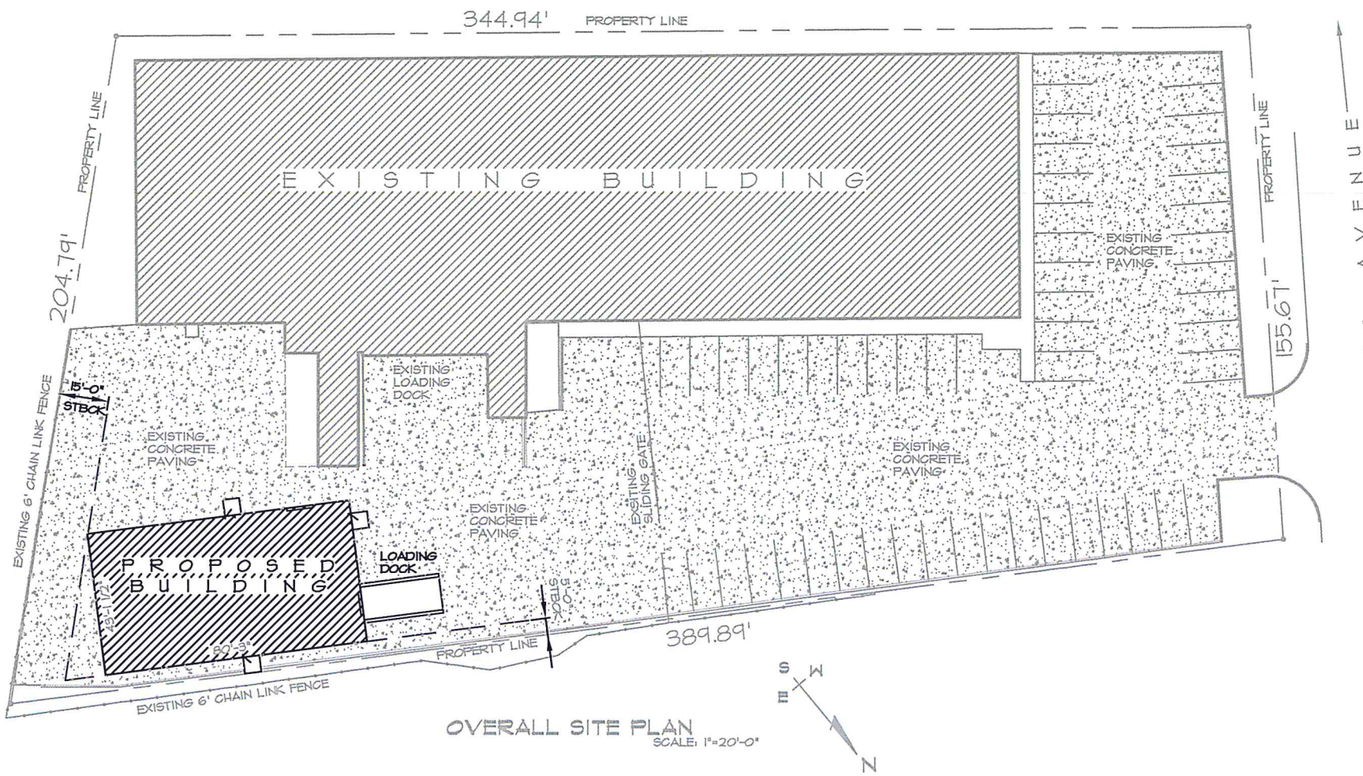

OVERALL SITE PLAN
SCALE: 1"=20'-0"

EXECUTIVE DIRECTOR APPROVAL

6-10-19 Date

By

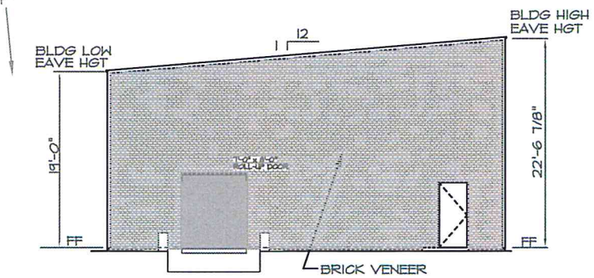

NORTH BUILDING ELEVATION

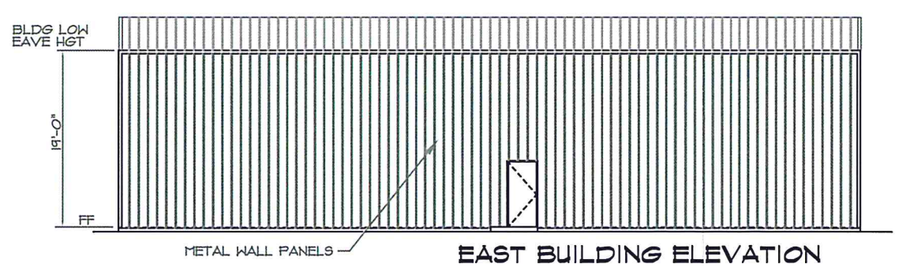

EAST BUILDING ELEVATION

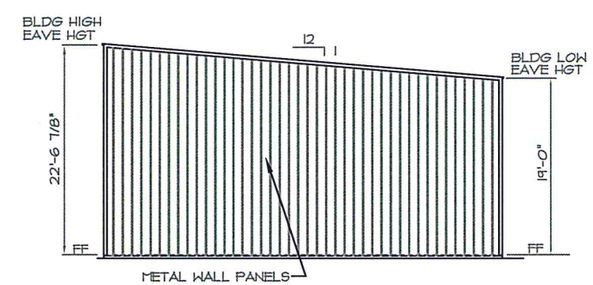

SOUTH BUILDING ELEVATION

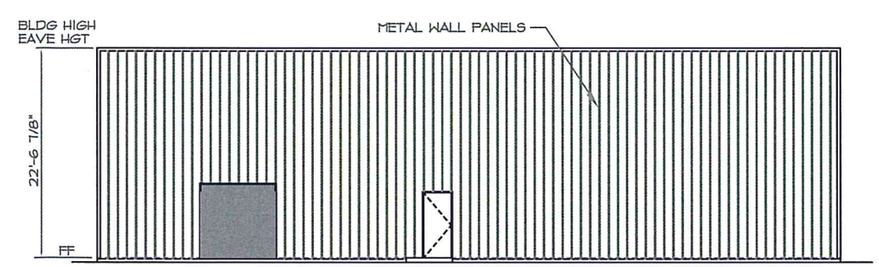

WEST BUILDING ELEVATION

PROPOSED BUILDING FOR:

FOODWAY

2205 TEXAS AVE
SHREVEPORT, LOUISIANA 71103

MPC SIGNATURE LINE:

REVISIONS			
NO.	COMMENTS	BY	DATE

THESE DRAWINGS AND DESIGN ARE THE PROPERTY OF JOSEPH S. PARTAIN ARCHITECT. THEY ARE SUBMITTED ON THE CONDITION THAT THEY ARE NOT TO BE USED, REPRODUCED, OR COPIED IN WHOLE OR IN PART, OR USED FOR FURNISHING INFORMATION TO OTHERS, WITHOUT THE PRIOR WRITTEN CONSENT OF JOSEPH S. PARTAIN ARCHITECT.
ALL COMMON LAW RIGHTS OF COPYRIGHT AND OTHERWISE, ARE HEREBY SPECIFICALLY RESERVED.

JOSEPH S. PARTAIN #4113 LICENSED ARCHITECT
JSP
Joseph S. Partain
ARCHITECT
2000 BERT KOUNS INDUSTRIAL LOOP
SHREVEPORT, LA 71118
(318) 345-2800

CUSTOMER:
PROPOSED STORAGE BLDG
FOODWAY
2205 TEXAS AVE
SHREVEPORT, LOUISIANA 71103

SHEET DESCRIPTION:
PROPOSED SITE PLAN

PRELIMINARY	
REVIEW	
BIDDING	
PERMIT	
CONSTRUCTION	
DATE:	06/05/2019
SET #	
PROJECT #	
CIVIL PLANS — DRAWN BY:	
CIVIL PLANS — CHECKED BY:	
ARCH PLANS — DRAWN BY:	
ARCH PLANS — CHECKED BY:	
SHEET	C-01