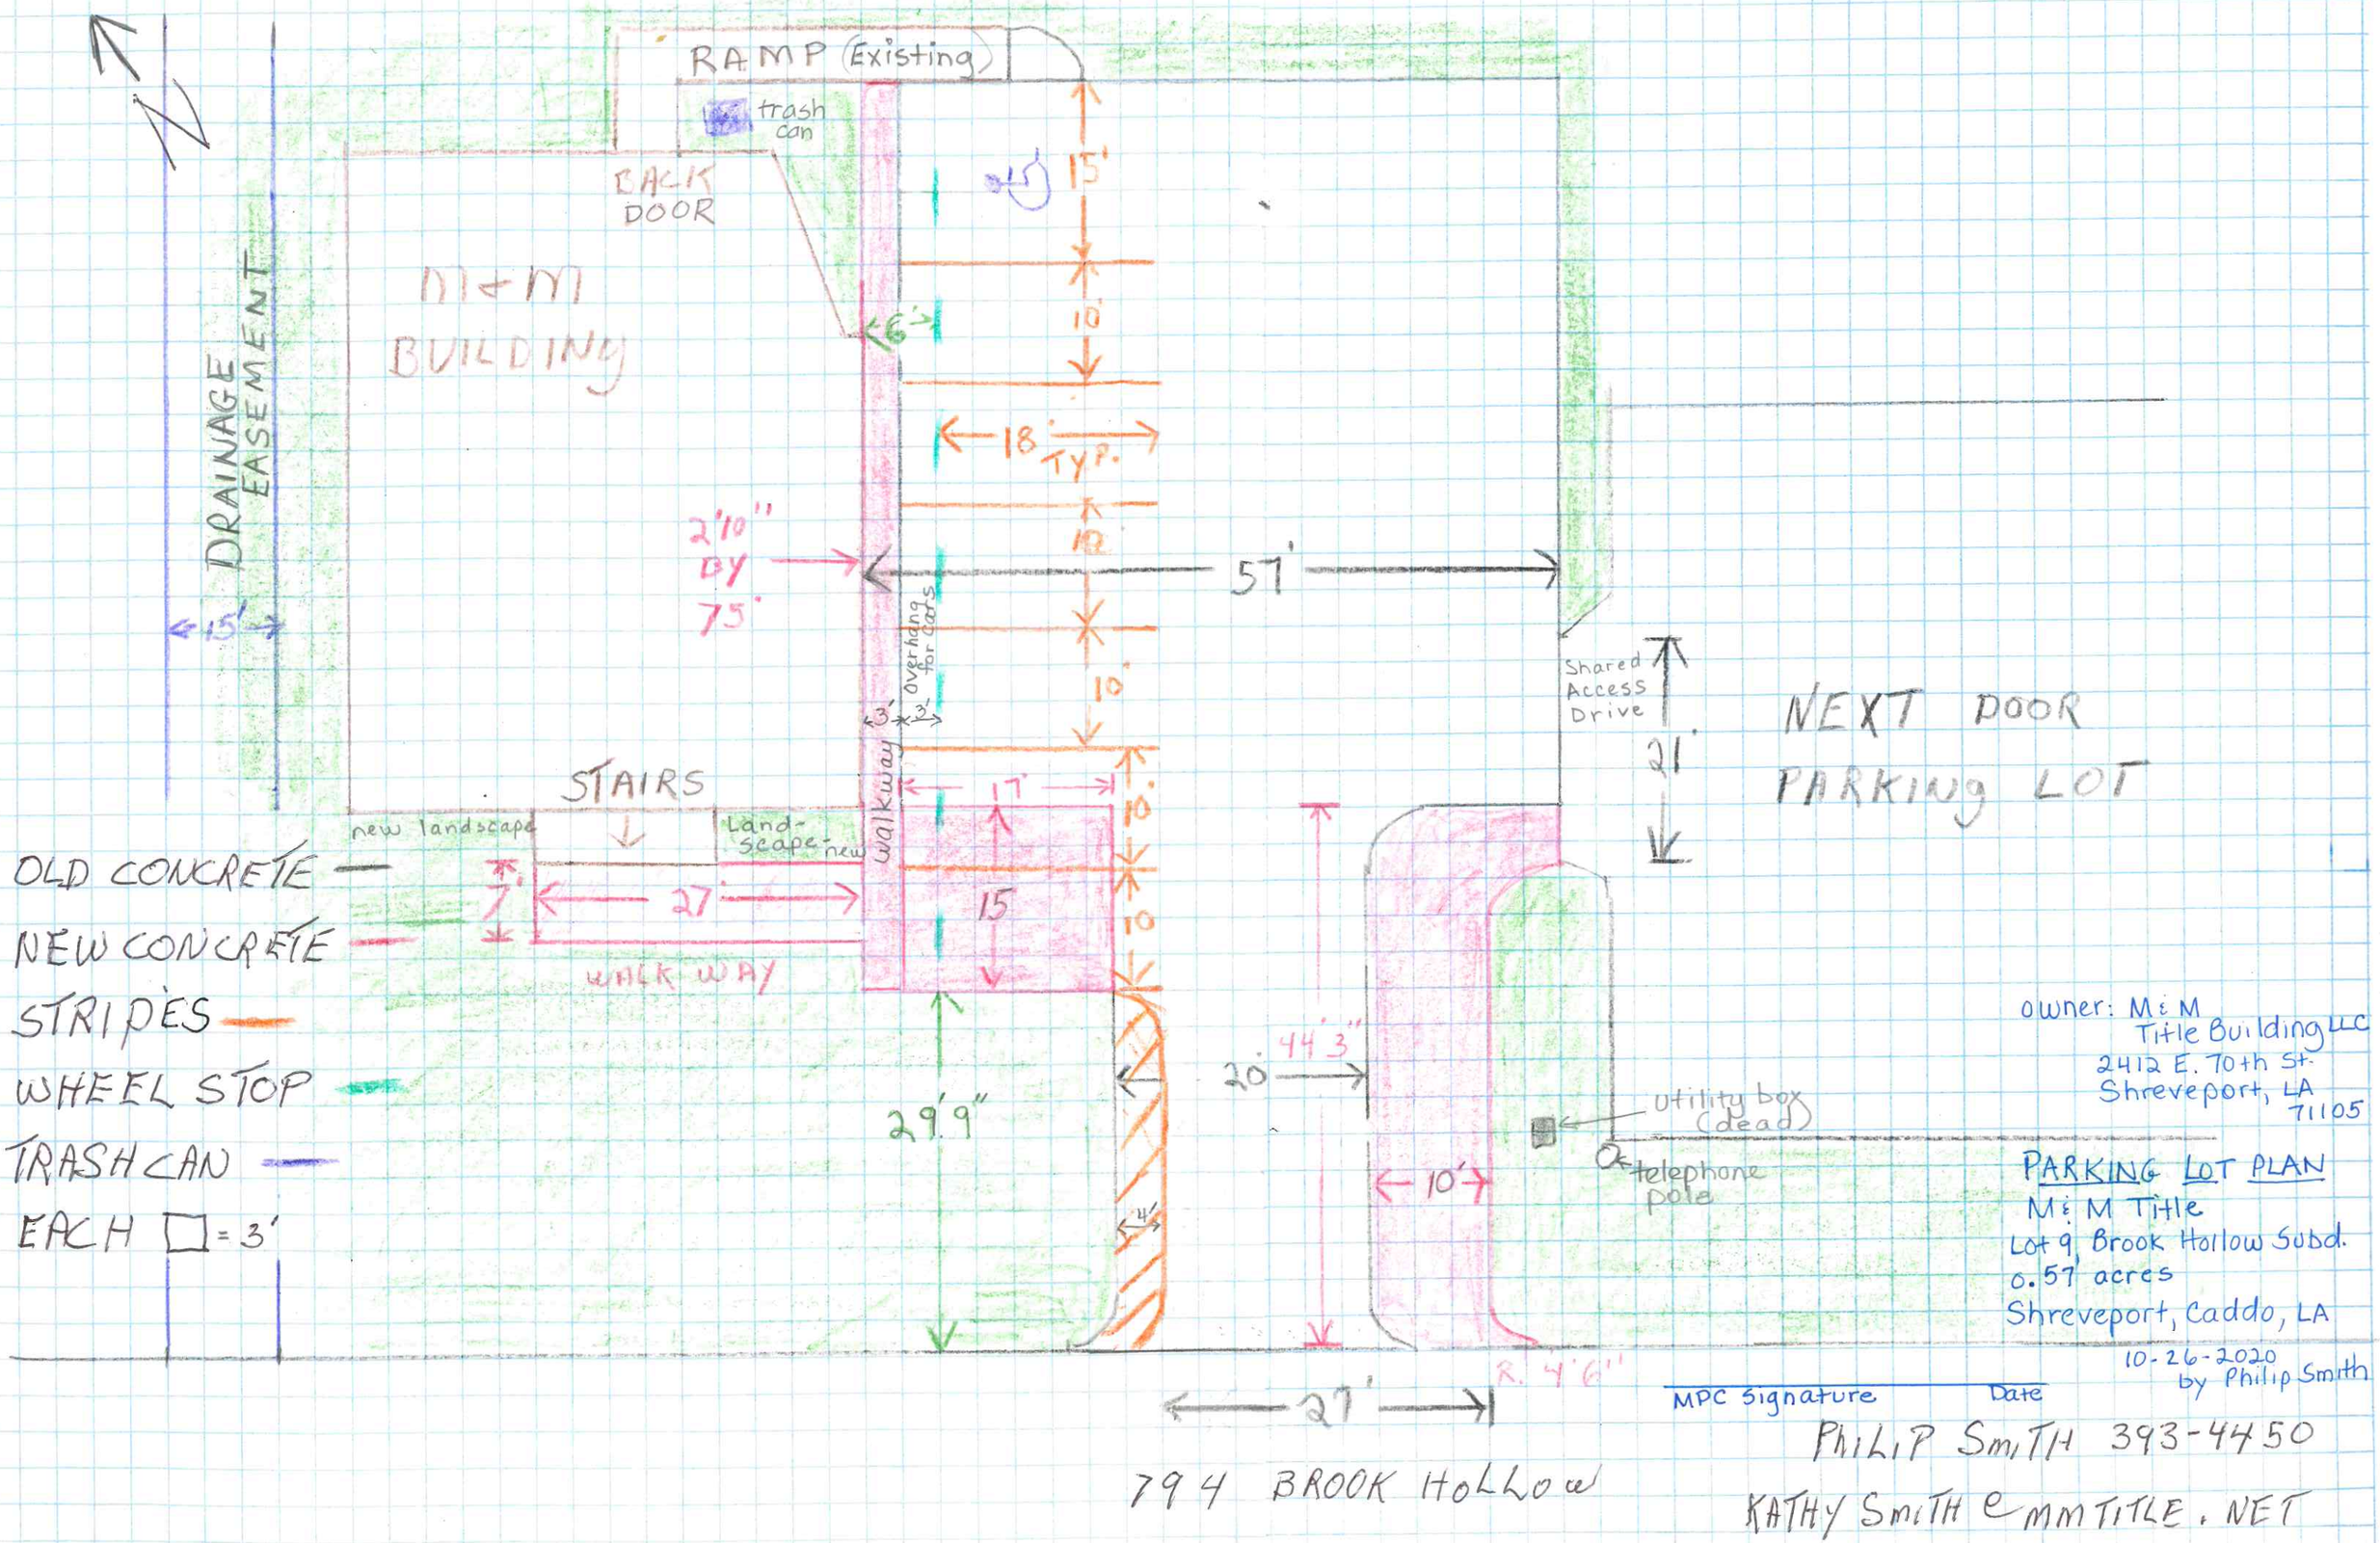

owner: M & M Title Building LLC
2412 E. 70th St.
Shreveport, LA 71105

PARKING LOT PLAN
M & M Title
Lot 9, Brook Hollow Subd.
0.57 acres
Shreveport, Caddo, LA

10-26-2020
by Philip Smith

MPC Signature Date

PHILIP SMITH 393-4450
KATHY SMITH @ MMTITLE.NET